Z:\15-0012-17\DWG\PRODUCTION DRAWINGS\PRE DEVELOPMENT PLAN\Grading Plan.dwg Grading Plan Aug 21, 2015 - 1:56:24pm jsury

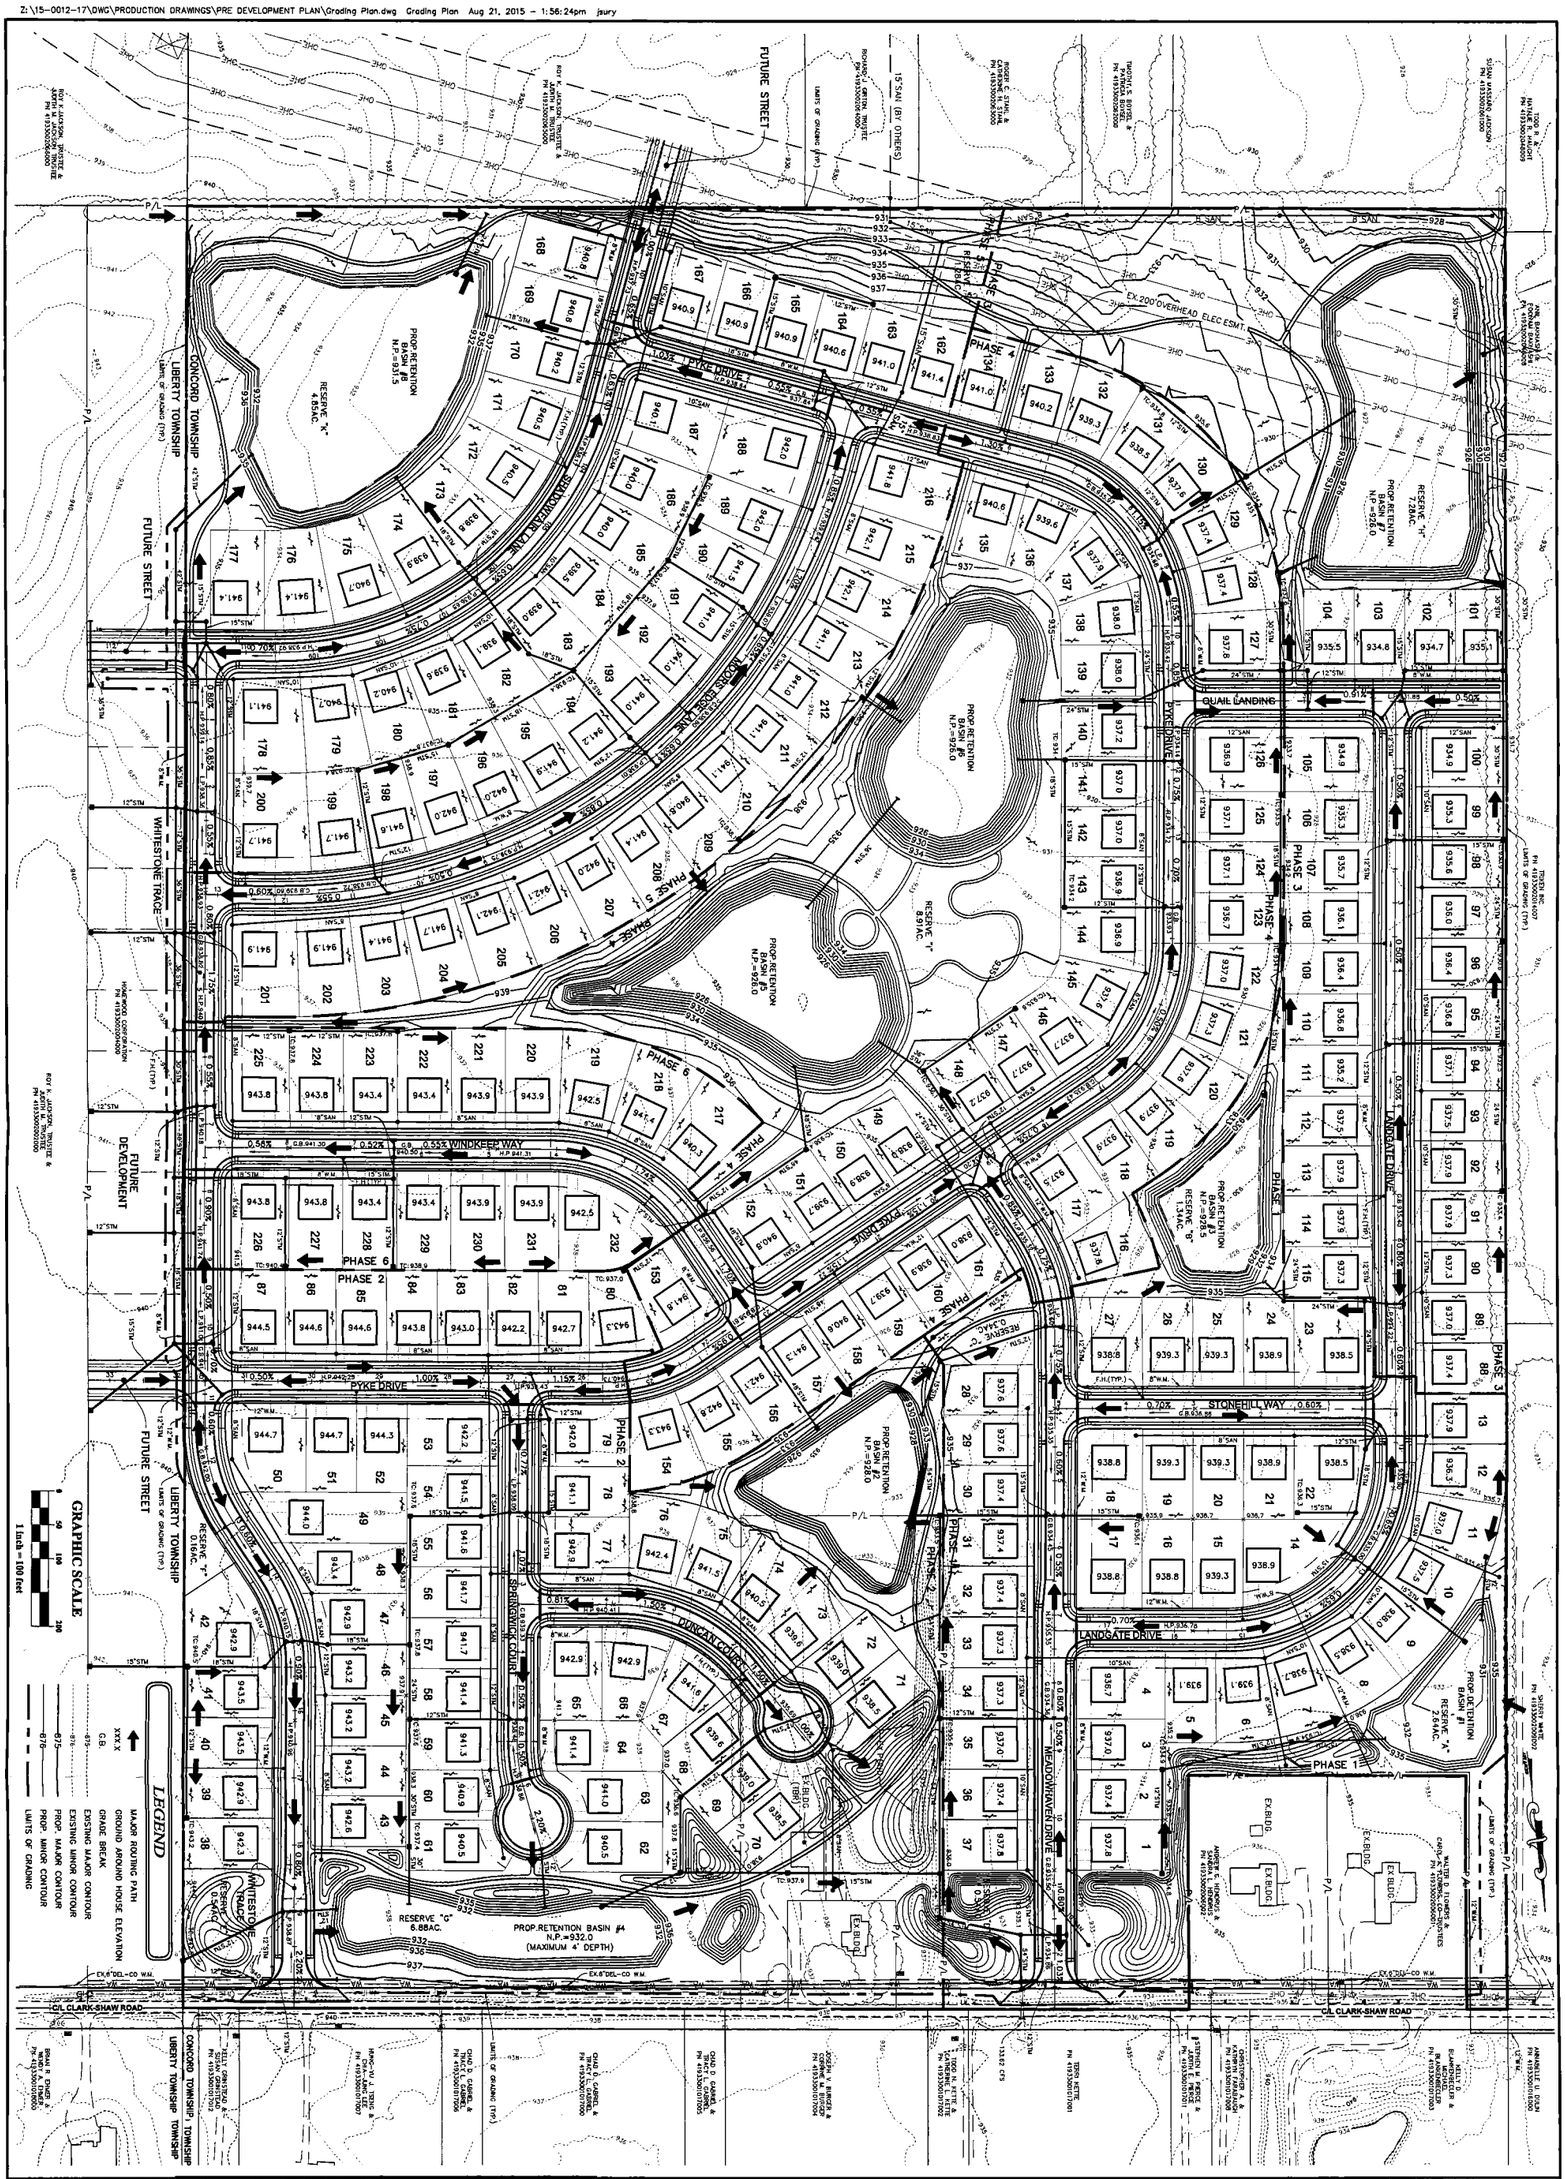

No.	Revision	Date	Approved

PRELIMINARY NOT FOR CONSTRUCTION

Date: 08/24/2015
Scale: 1" = 100'
Drawn By: MS
Checked By: DDD
Project Number: 15-0012-17
Drawing Number: 6 / 6

CONCORD TOWNSHIP, DELAWARE COUNTY, OHIO

PRELIMINARY PLAN
FOR
CLARKSHAW MOORS

GRADING PLAN

PLAN PREPARED FOR:

M/I HOMES
3 EASTON OVAL, SUITE 340
COLUMBUS, OHIO 43219
PHONE: 614-418-8023
&
ROCKFORD HOMES
999 POLARIS PARKWAY, SUITE 200
COLUMBUS, OHIO 43240
PHONE: 614-785-0015

PLAN PREPARED BY:

ADVANCED CIVIL DESIGN
ENGINEERS SURVEYORS
422 Beecher Road
Gahanna, Ohio 43230
ph 614.428.7750
fax 614.428.7755