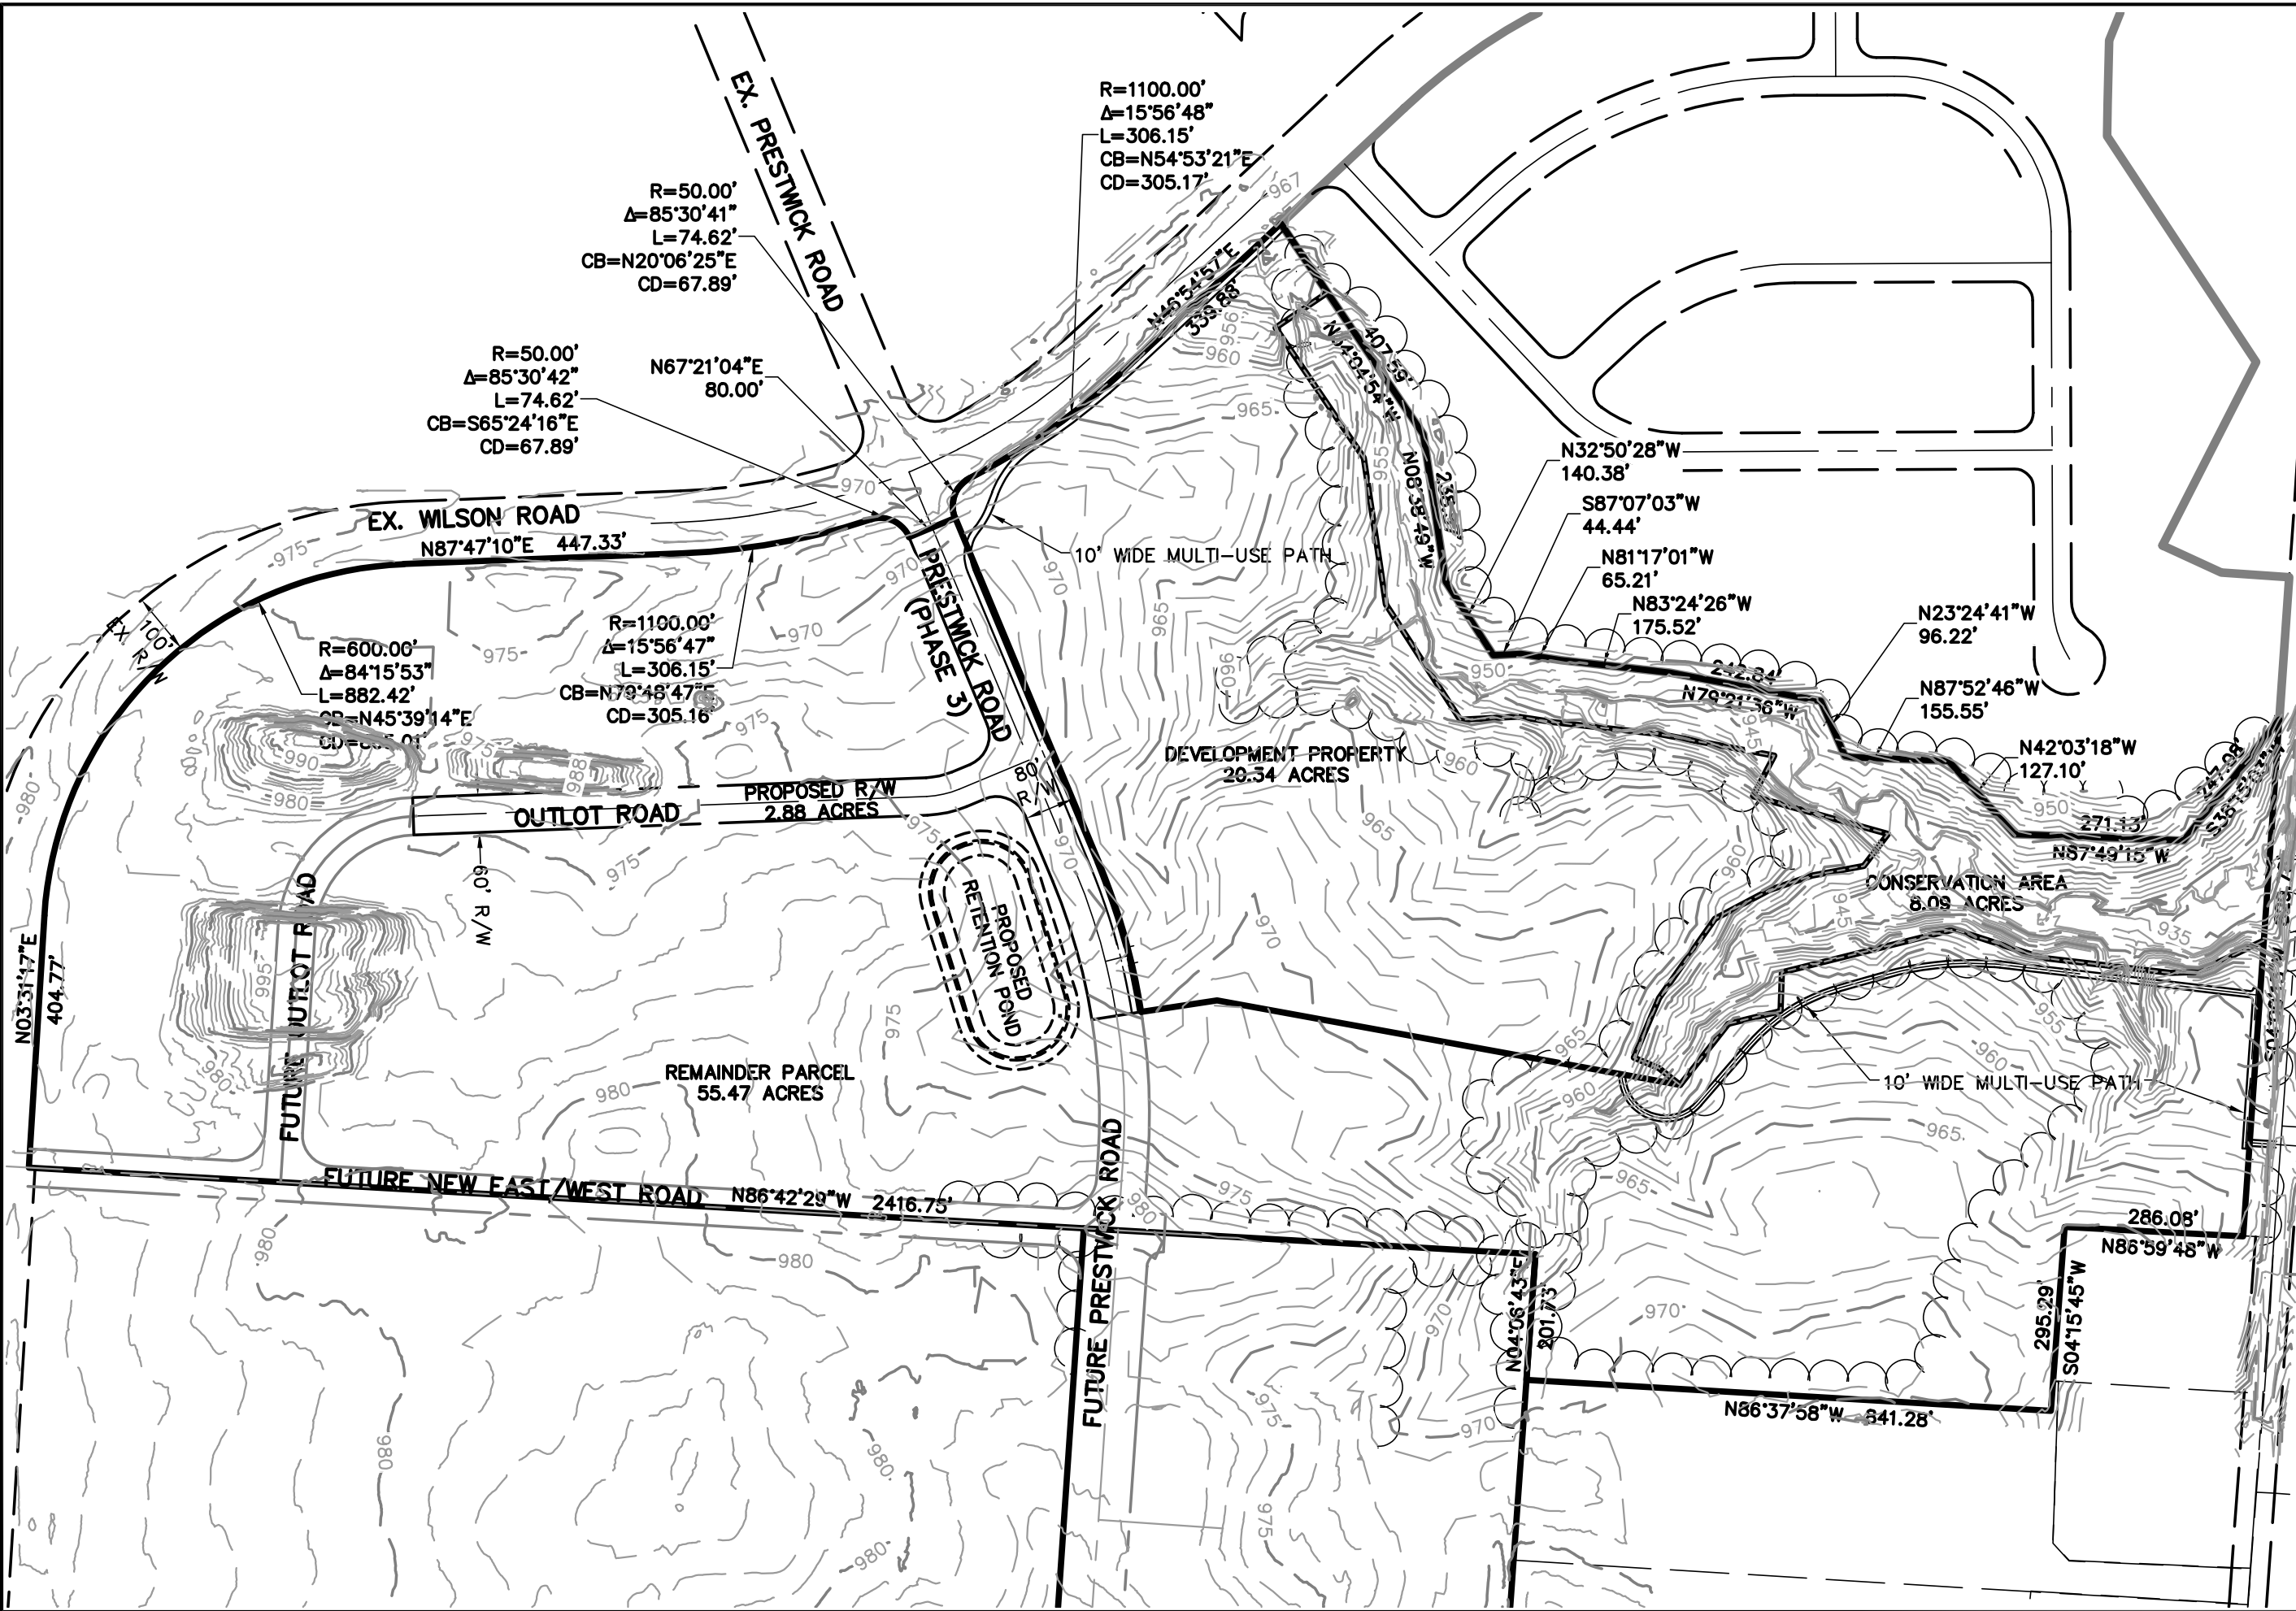


TerrainEvolution

Your bridge between Vision and Success

720 East Broad Street | Suite 203 | Columbus, OH 43215
P: 614.385.1090 | F: 614.385.1085 | E: info@terrainevolution.com



DELAWARE COUNTY, BERKSHIRE TOWNSHIP, OHIO

NORTHSTAR


PRESTWICK ROAD PHASE 3 (SOUTH OF WILSON ROAD)

OVERALL AREA

DESIGN	DRAFT	CHECK
DMW	DMW	MSW
PROJECT NO.:	25-051	
DATE:	OCTOBER 2026	
SHEET NO.:	1/2	

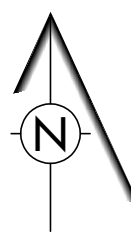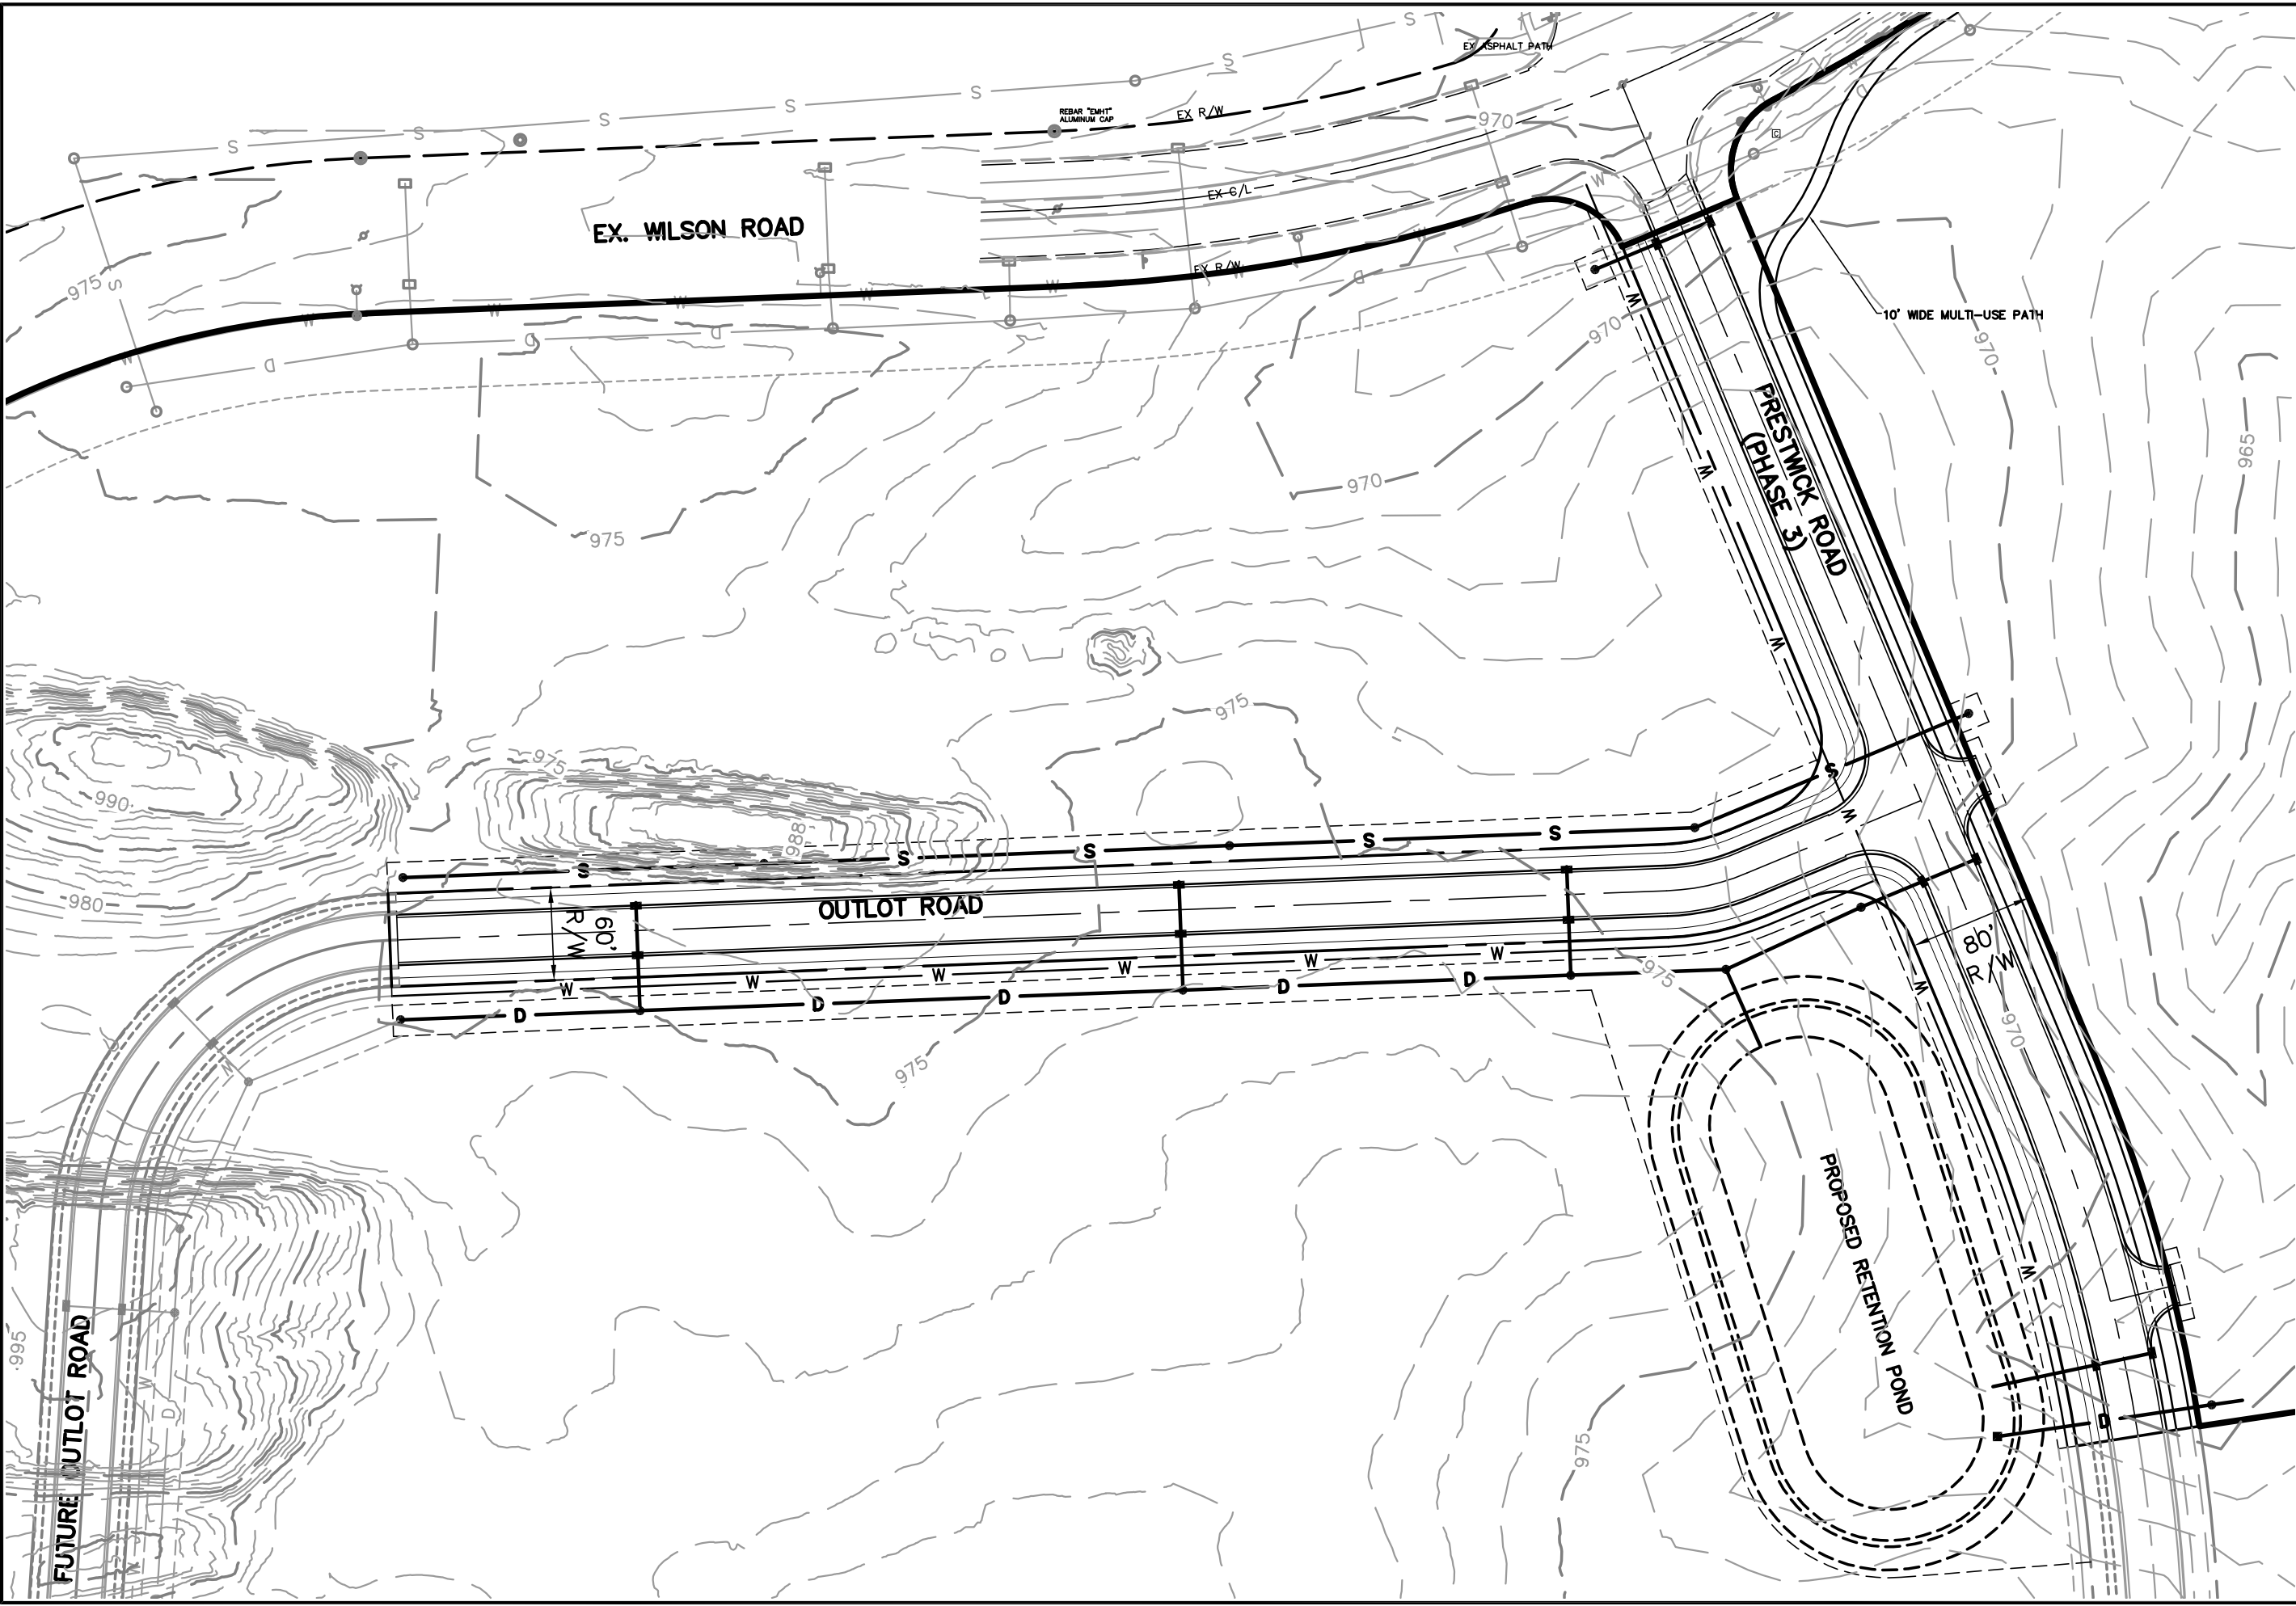

GRAPHIC SCALE

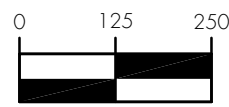

(IN FEET)

1 inch = 250

TerrainEvolution

Your bridge between Vision and Success

720 East Broad Street | Suite 203 | Columbus, OH 43215
P: 614.385.1090 | F: 614.385.1085 | E: info@terrainevolution.com

DELAWARE COUNTY, BERKSHIRE TOWNSHIP, OHIO

NORTHSTAR

PRESTWICK ROAD PHASE 3 (SOUTH OF WILSON ROAD)

PRESTWICK ROAD AND OUTLOT ROAD IMPROVEMENTS

DESIGN	DRAFT	CHECK
DMW	DMW	MSW
PROJECT NO.: 25-051		
DATE: OCTOBER 2026		
SHEET NO.: 2/2		